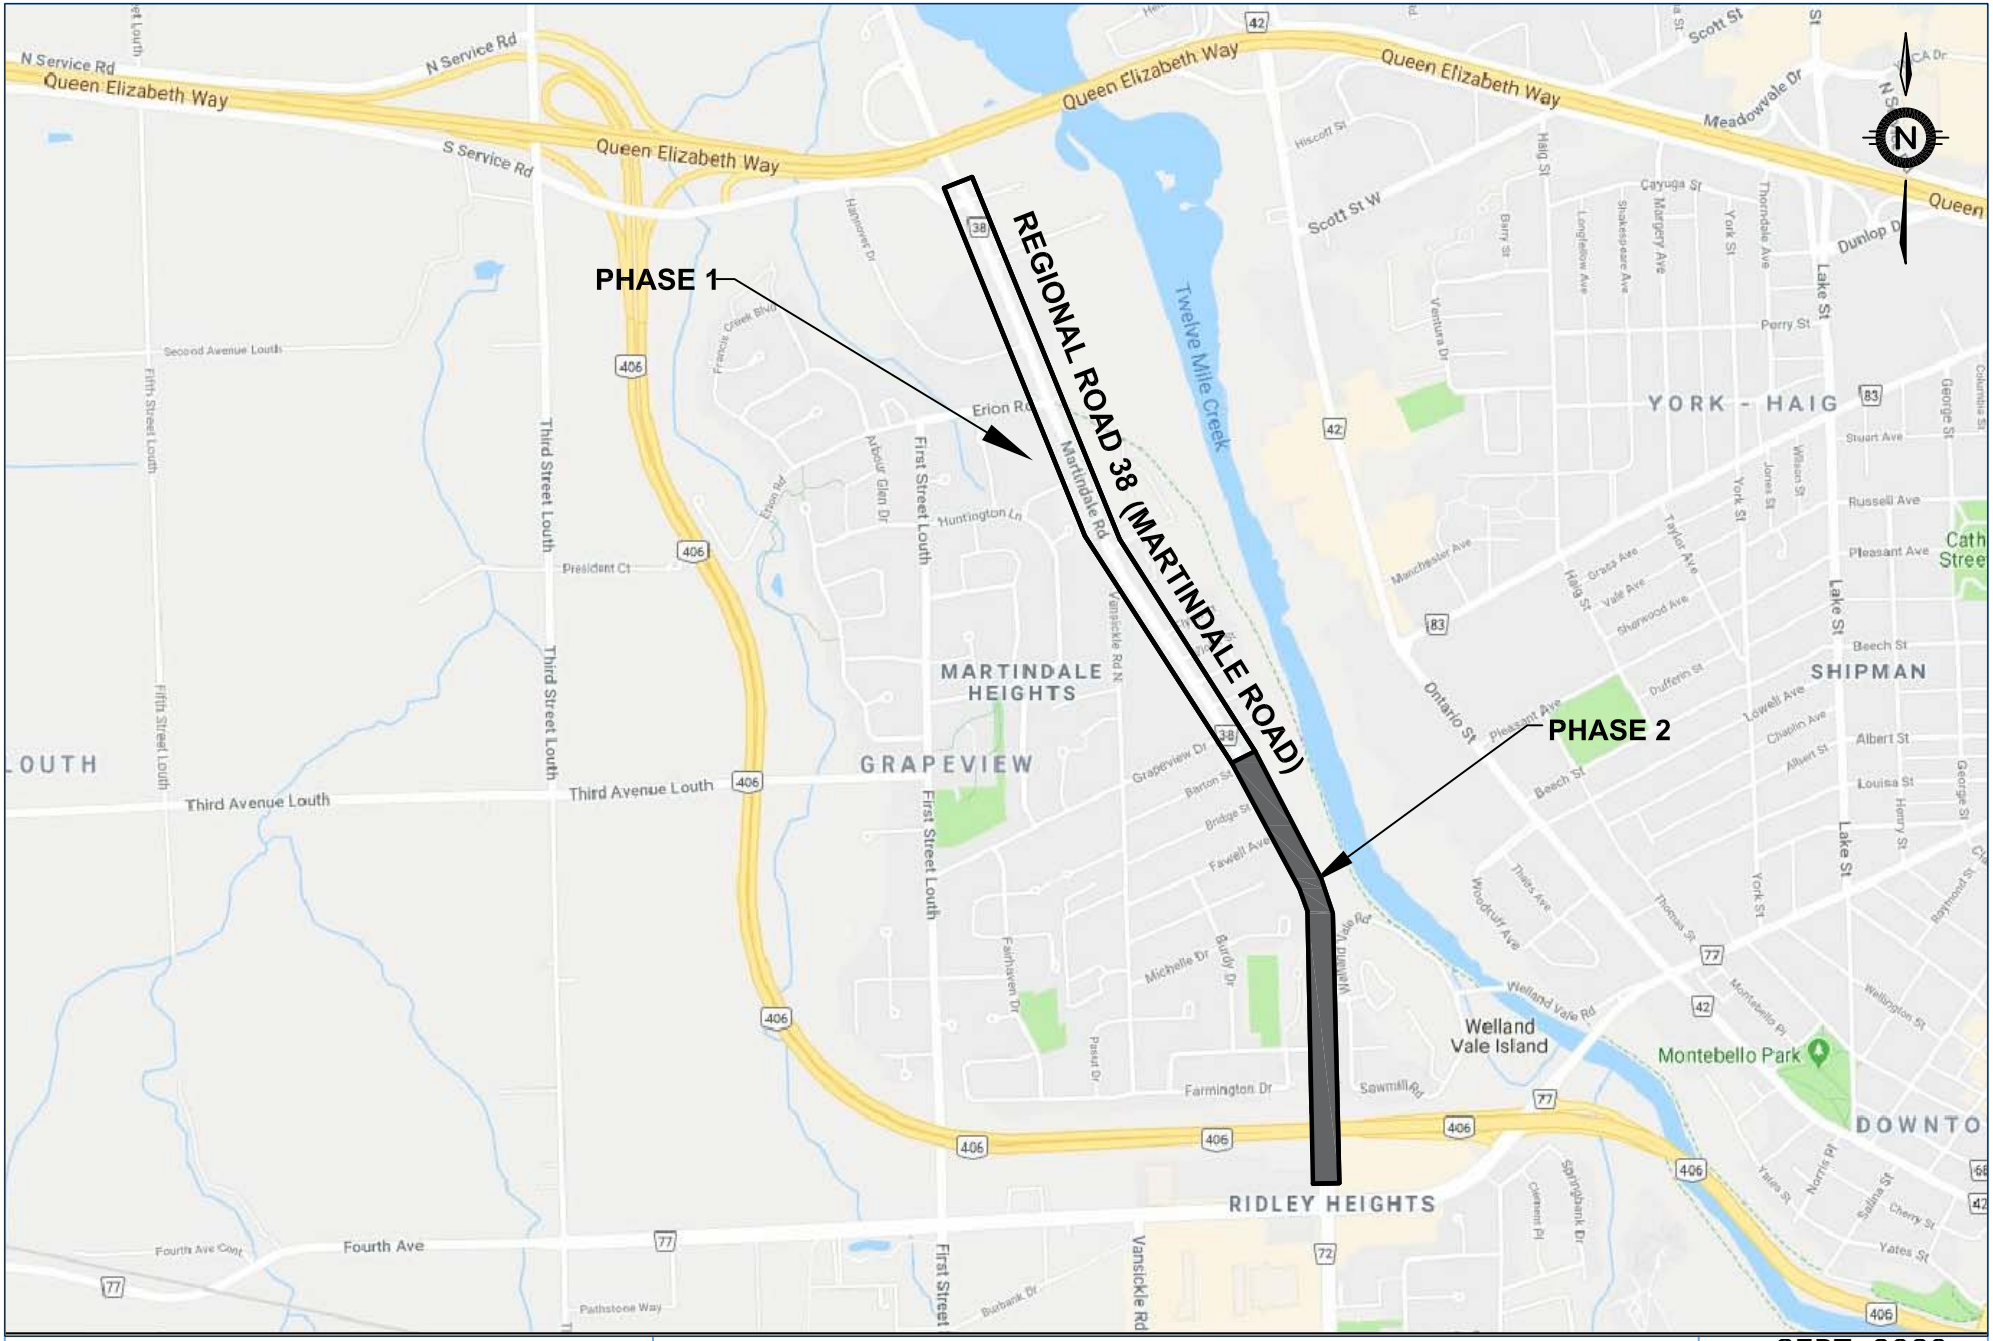

Niagara Region
PUBLIC WORKS

REPORT PW40-2020
AUTHORIZATION TO AMEND
ENGINEERING AGREEMENT

DATE	SEPT 2020
SCALE	NTS
REF. No.	
DWG No.	KEY PLAN