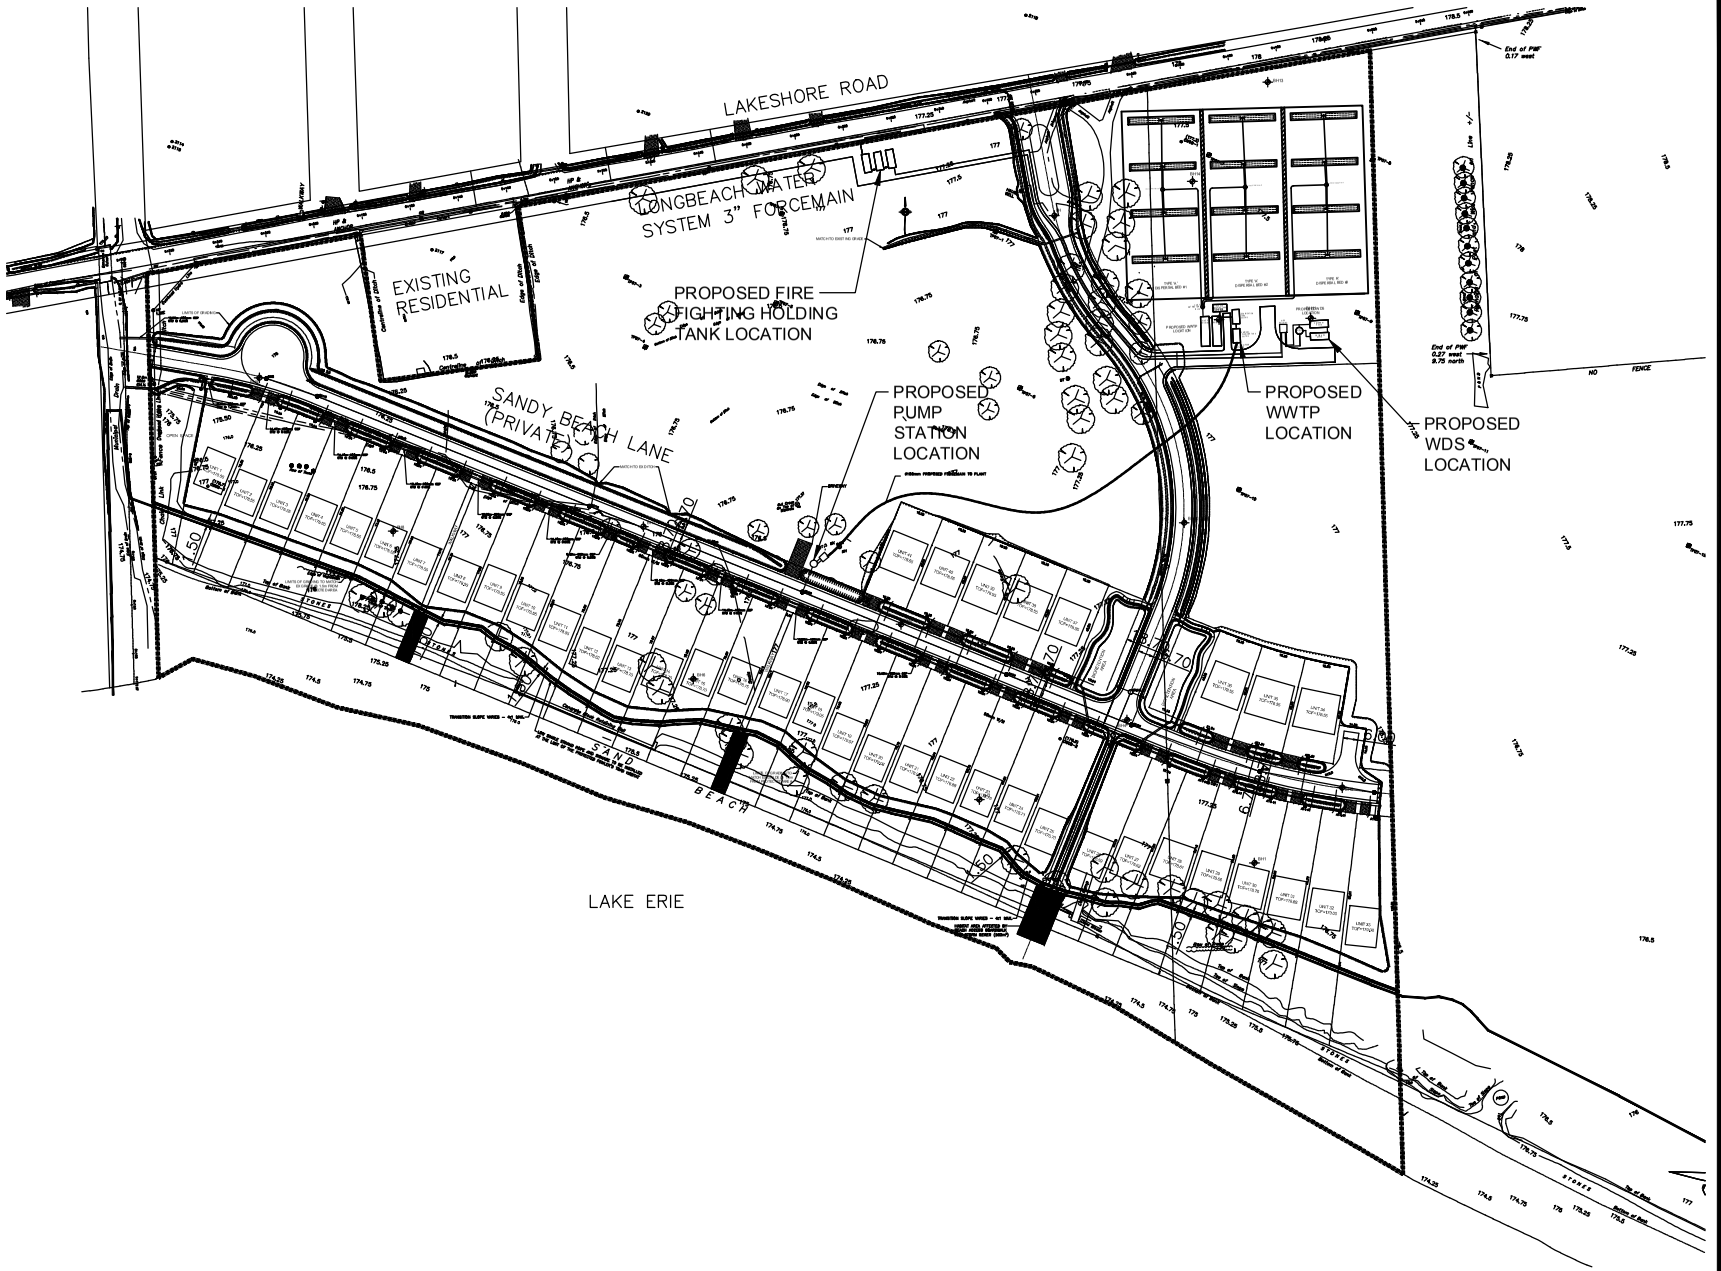

No.	DESCRIPTION	BY	DD/MM/YYYY	APP.
0	FIRST ISSUE	TA	26/10/2018	KH
1	GENERAL REVISIONS	PF	24/02/2020	

CLIENT

LAKEWOODBEACH
LUXURY BEACHFRONT LIVING | WAINFLEET

MUNICIPALITY

NIAGARA REGION

SHEET TITLE

GENERAL SITE PLAN

LOCATION

10 CANAL ST.
PORT DALHOUSIE, ONTARIO
L2N 4S6

PROJECT TITLE

LAKEWOOD BEACH WATER DISTRIBUTION SYSTEM

CLEARFORD™
566 ARVIN AVENUE,
STONEY CREEK, ON L8E 5P1
PHONE: (905) 643-1176

DESIGNED BY	DRAWN BY	CHECKED BY
	TA	KH

SCALE	DATE
N.T.S.	OCT. 26, 2018

PROJECT No.	DWG. No.	REV.
EN19-008	S01	01