PLAN OF SUBDIVISION OF
PART OF LOT 171
GEOGRAPHIC TOWNSHIP OF THOROLD
TOWN OF PELHAM
REGIONAL MUNICIPALITY OF NIAGARA

SCALE 1 : 1000

20m 0 20 40m

KIRKUP MASCOE URE SURVEYING LTD.
ONTARIO LAND SURVEYORS

PLAN 59M-476

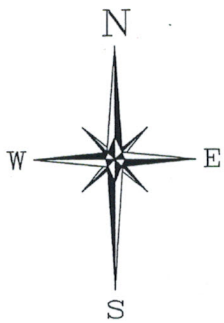

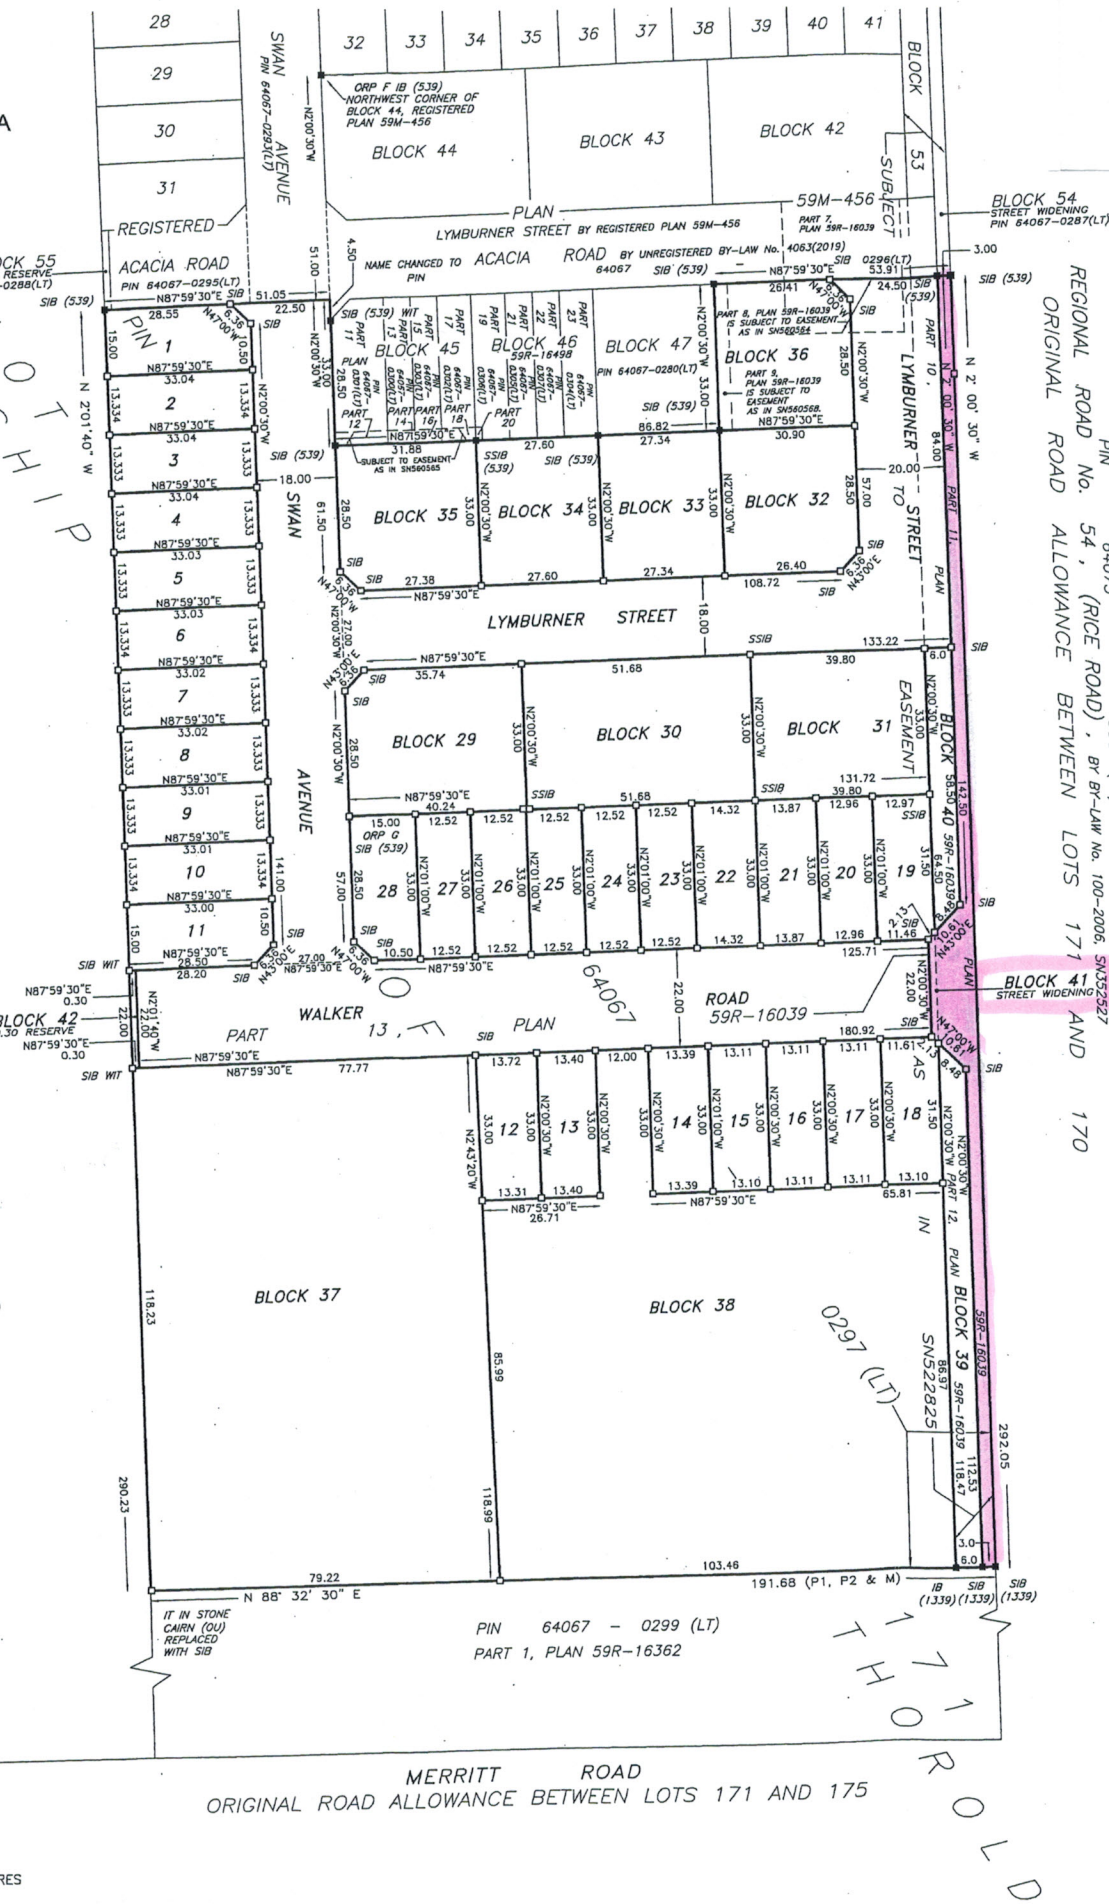

LEGEND & NOTES

SIB DENOTES STANDARD IRON BAR
SSIB DENOTES SHORT STANDARD IRON BAR
IB DENOTES IRON BAR
IT DENOTES IRON TUBE
DENOTES SURVEY MONUMENT FOUND
DENOTES SURVEY MONUMENT SET
WIT DENOTES WITNESS
P1 DENOTES PLAN 59R-16039
P2 DENOTES PLAN 59R-16362
ORP DENOTES OBSERVED REFERENCE POINT
M DENOTES MEASURED
OU DENOTES ORIGIN UNKNOWN
539 DENOTES D. G. URE, O.L.S.
1339 DENOTES W. A. MASCOE, O.L.S.

ALL MONUMENTS SET ARE IRON BARS UNLESS SHOWN OTHERWISE.

0.30 RESERVES SHOWN ON THIS PLAN ARE NOT DRAWN TO SCALE.

METRIC NOTE
DISTANCES AND COORDINATES SHOWN ON THIS PLAN ARE IN METRES AND CAN BE CONVERTED TO FEET BY DIVIDING BY 0.3048.